Foundation Plan
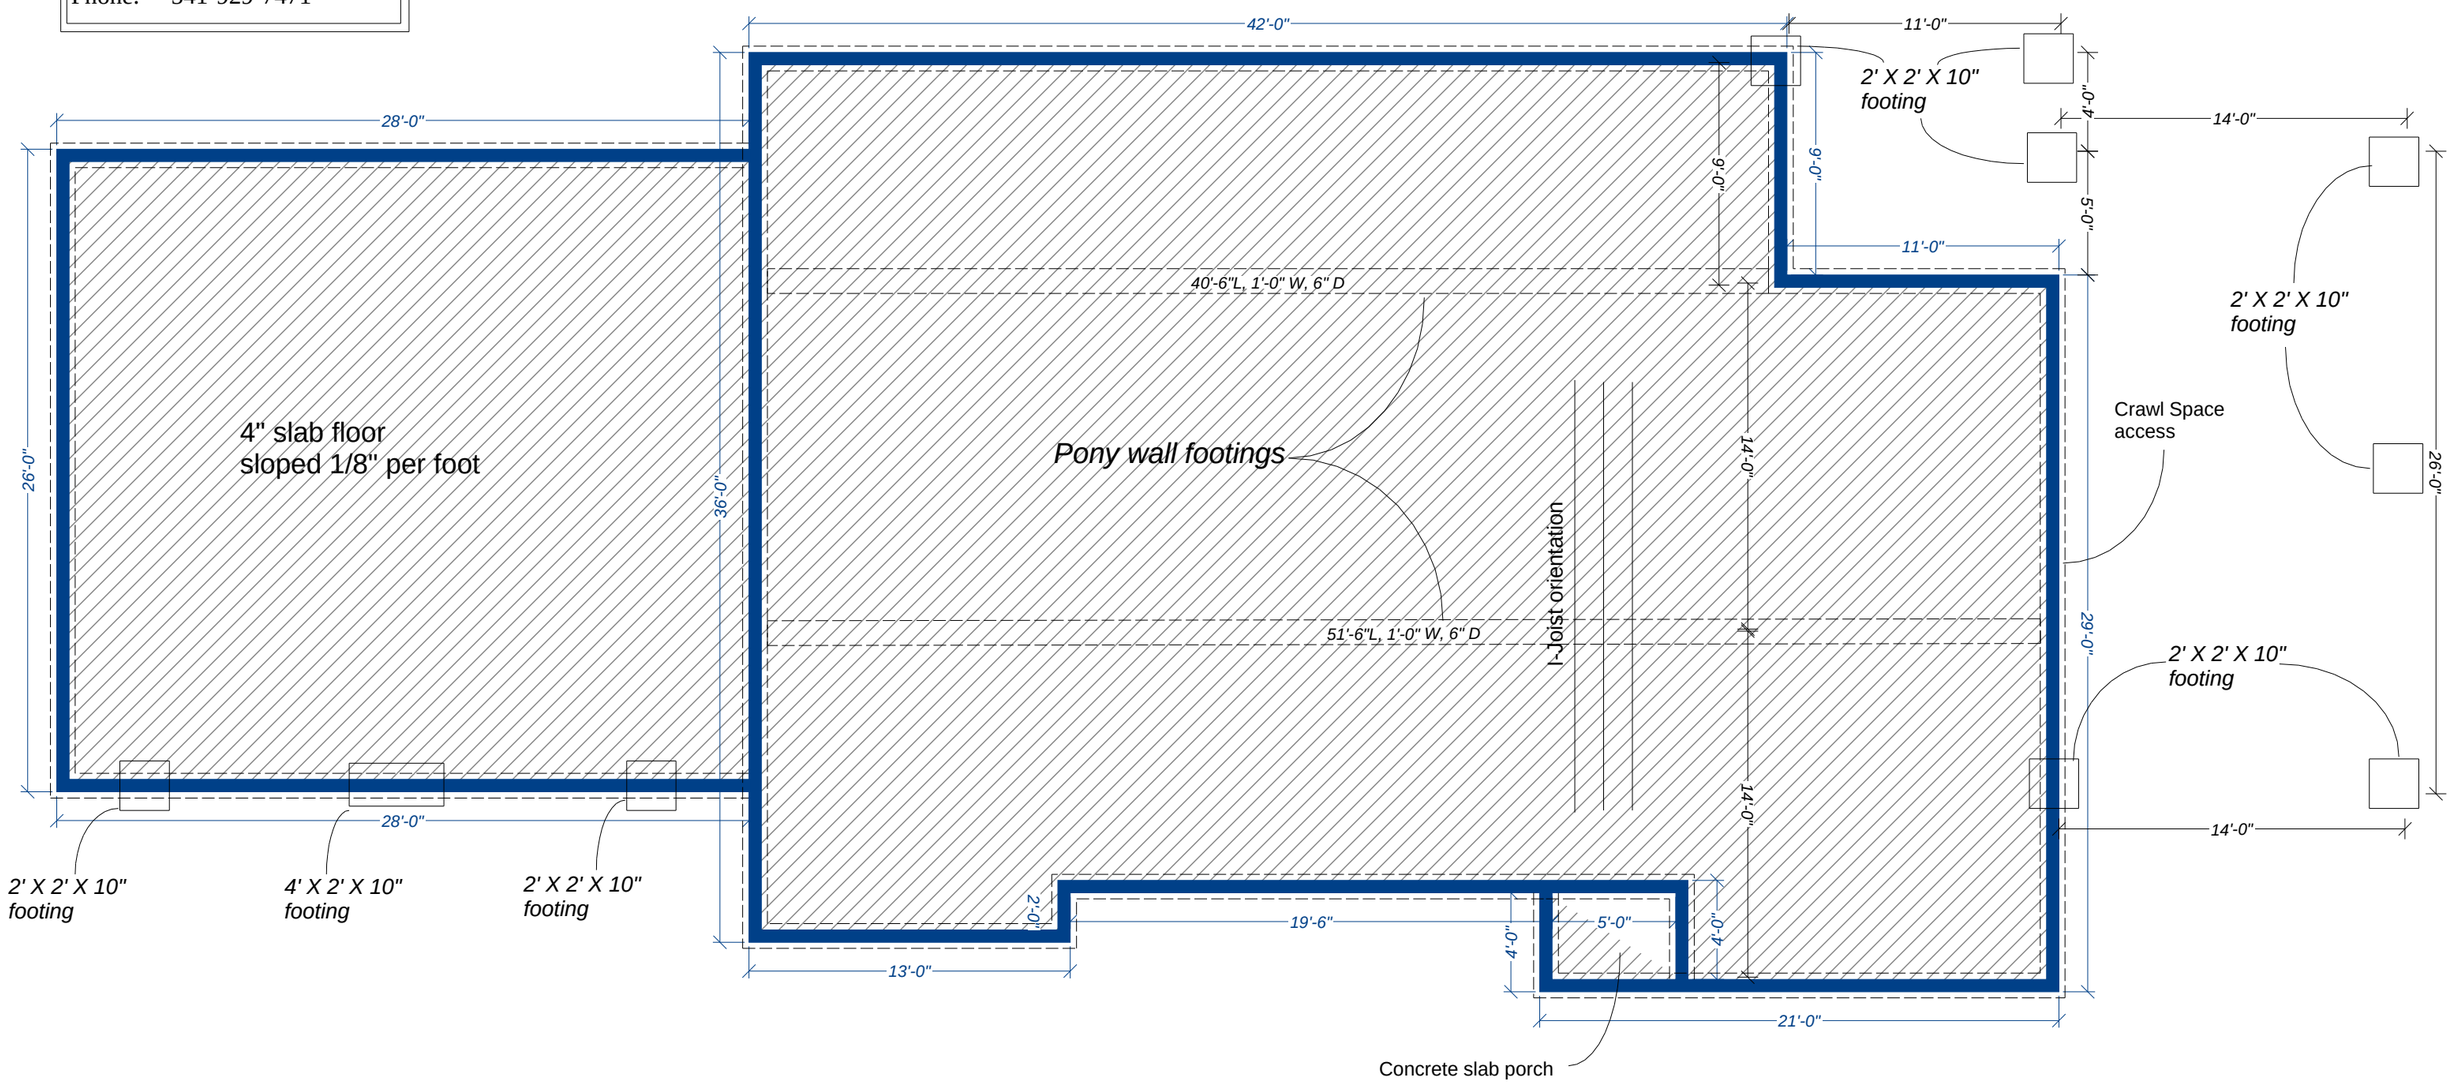
Owner: Jonas Champion
Address: 34541 Summers Ln
Philomath OR, 97370
Phone: 541-929-7471